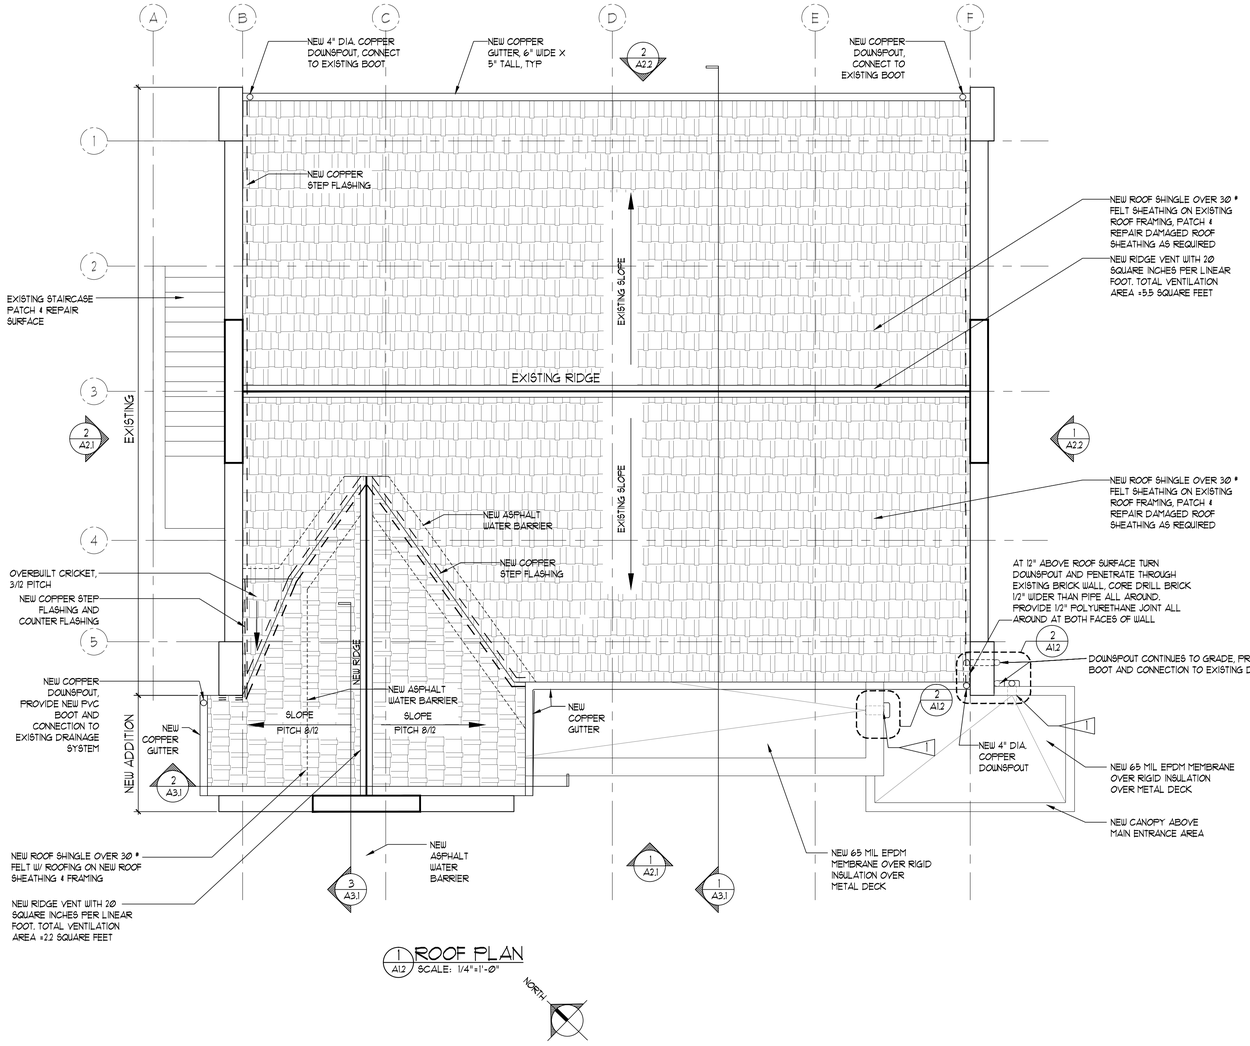

1 A1.2 ROOF PLAN
SCALE: 1/4"=1'-0"

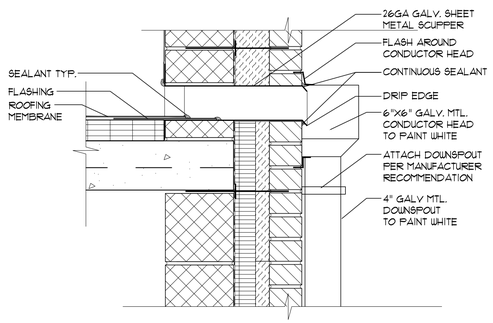

2 A1.2 TYP. SCUPPER DETAIL
SCALE: 1 1/2" =1'-0"

LEGEND

COPPER WALL SCUPPER WITH DRAIN

= 1 FEET | 1 1/2 INCHES = 1 FEET | 1 INCH= 1 FEET | 3/4 INCH= 1 FEET | 1/2 INCH= 1 FEET | 1/4 INCH= 1 FEET | 3/8 INCH= 1 FEET | 1/8 INCH= 1 FEET | 1/16 INCH= 1 FEET | 1 INCH= 20 FEET | 1 INCH= 10 FEET

ARCHITECT

ZIVIC ARCHITECTS
4301 University Drive, Suite 150, Fairfax, VA, 22030
Telephone: (703)352-1900 Fax: (703)691-5171

CIVIL
TIMMONS GROUP, INC.
919 2ND STREET S.E.
CHARLOTTESVILLE, VA 22902
PHONE: (434) 295-5624
FAX : (434) 295-8317

STRUCTURAL
EHLERT/ BRYAN INC.
1451 DOLLY MADISON BLVD. SUITE #220
McLEAN, VA 22101
PHONE: (703) 827 9552

MEP/ ELECT./ PLUMBING
AJ ENGINEERS, INC.
4304 EVERGREEN LANE, SUITE # 204
ANNANDALE, VA 22003
PHONE: (703) 914 1416

THIS DRAWING & THE DESIGN SHOWN THEREON ARE THE PROPERTY OF ZIVIC & HURDLE ARCHITECTS. THE REPRODUCTION, COPYING, OR USE OF THIS DRAWING W/O THEIR SPECIFIC WRITTEN CONSENT IS PROHIBITED & ANY INFRINGEMENT WILL BE SUBJECT TO LEGAL ACTION.

REVISION	DATE	DESCRIPTION
	09/ 30/ 2016	BID / PERMIT SET
	06/ 03/ 2016	DESIGN DEVELOPMENT
	05/ 06/ 2016	SCHEMATIC DESIGN

DESIGNED BY: CHECKED BY:
DRAWN BY: APPROVED BY:

COUNTY OF ALBEMARLE DEPARTMENT OF FIRE AND RESCUE.

COUNTY OF ALBEMARLE FACILITIES AND ENVIRONMENTAL SERVICES

RESCUE 8 STATION

ALBEMARLE COUNTY, VA

3045 BERKMAR DR.
CHARLOTTESVILLE, VA
ZHA PROJECT NUMBER: 15115.00

STAMP AND SEAL:

COMMONWEALTH OF VIRGINIA
RICHARD E. HURDLE
Lic. No. 0401 015732
ARCHITECT

SHEET TITLE:
ROOF PLAN

SCALE:

SHEET NO: A1.2

ISSUE DATE: