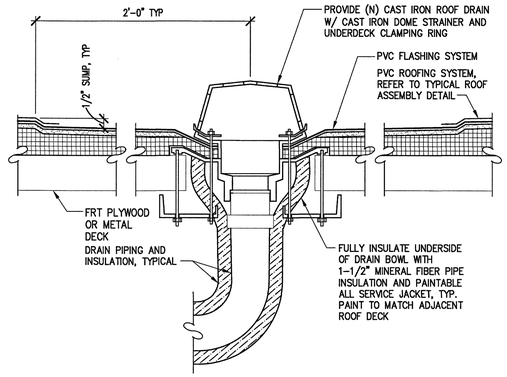

1 A-102/A-504 ROOF DRAIN DETAIL
SCALE: 1 1/2" = 1'-0"

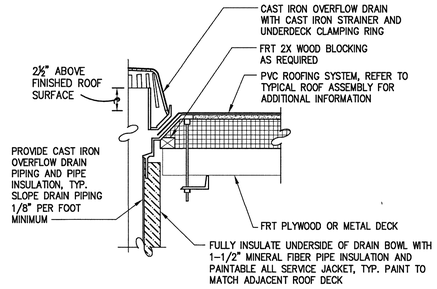

2 A-102/A-504 OVERFLOW ROOF DRAIN DETAIL
SCALE: 1 1/2" = 1'-0"

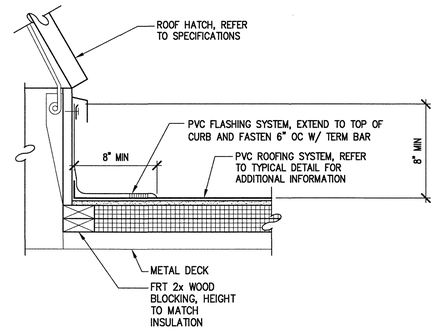

3 A-102/A-504 ROOF HATCH DETAIL
SCALE: 1 1/2" = 1'-0"

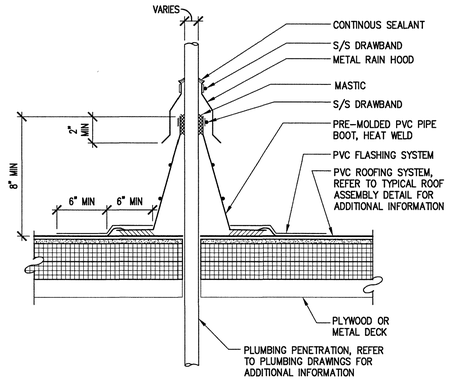

4 A-102/A-504 VTR DETAIL
SCALE: 1 1/2" = 1'-0"

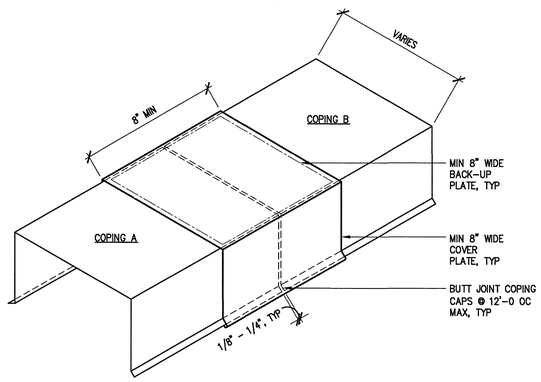

5 A-502/A-504 COPING CAP JOINT DETAIL
SCALE: 1 1/2" = 1'-0"

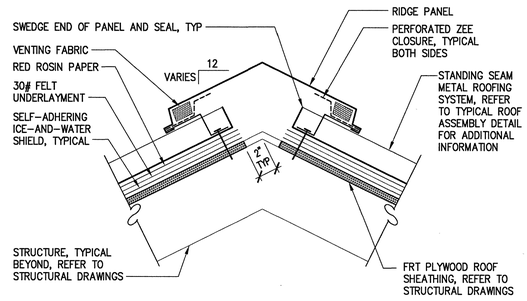

6 A-502/A-504 METAL RIDGE CAP DETAIL
SCALE: 1 1/2" = 1'-0"

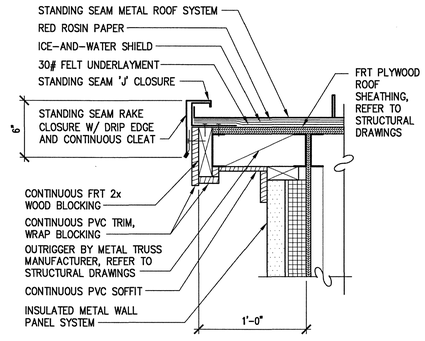

RAKE DETAIL @ ENTRANCE CANOPY
7 A-502/A-504
SCALE: 1 1/2" = 1'-0"

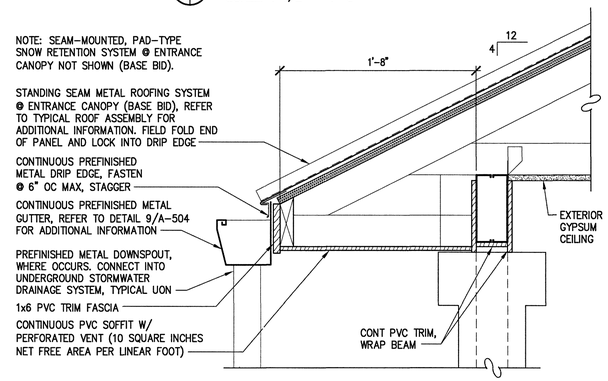

8 A-102/A-504 EAVE DETAIL @ ENTRANCE CANOPY
SCALE: 1 1/2" = 1'-0"

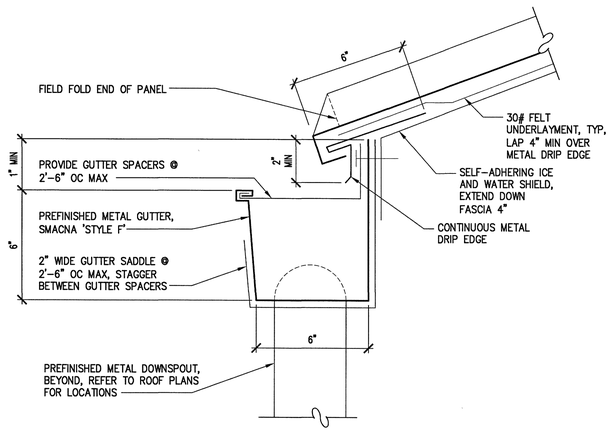

9 A-504/A-504 ENLARGED GUTTER DETAIL
SCALE: 3" = 1'-0"

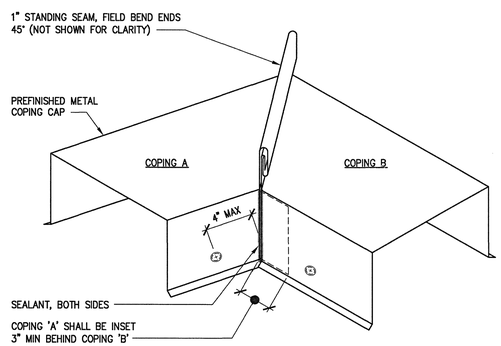

NOTE: PRE-MANUFACTURED OR WELDED CORNERS ARE ACCEPTABLE ALTERNATES

10 A-102/A-504 COPING CAP CORNER DETAIL
SCALE: 1 1/2" = 1'-0"

0 6" 1 2
SCALE: 1-1/2" = 1'-0"

0 2" 4" 6" 1
SCALE: 3" = 1'-0"

DJG INC.
ENGINEERS
ARCHITECTS
PLANNERS
449 McLAWS CIRCLE
WILLIAMSBURG, VA 23185
(757) 253-0673 VOICE
(757) 253-2319 FAX
www.djginc.com

COMMONWEALTH OF VIRGINIA
ROSS TANNER LARKIN
Lic No. 016044
10.28.2016
ARCHITECT

COUNTY OF ALBEMARLE

PANTOPS PUBLIC SAFETY FACILITY

IFB # 2017-11223-20

CHARLOTTESVILLE, VIRGINIA

REVISIONS

NO.	DATE	DESCRIPTION

COMMISSION NUMBER
2160310

SCALE:	AS NOTED
DESIGNED:	RTL
DRAWN:	RTL
CHECKED:	DFB
DATE:	10.28.2016

THIS DOCUMENT CONTAINS INFORMATION PROPRIETARY TO DJG, INC. AND IS FURNISHED IN CONFIDENCE AS AN INSTRUMENT OF SERVICE FOR THE LIMITED PURPOSE OF EVALUATION, BIDDING AND REVIEW, OR CONSTRUCTION OF A SPECIFIC PROJECT. REPRODUCTION OF THIS DOCUMENT, IN WHOLE OR IN PART, OR THE MODIFICATION OF ANY DETAIL OR DESIGN WITHOUT THE EXPRESSED, WRITTEN CONSENT OF DJG, INC. IS PROHIBITED. ALL RIGHTS RESERVED. COPYRIGHT DJG, INC. (C) 2016.

SHEET TITLE
ROOF DETAILS

SHEET NUMBER
A-504