DOOR AND FRAME SCHEDULE

MARK	DOOR EL	DOOR MAT'L	DOOR SIZE WIDTH	DOOR SIZE HEIGHT	DOOR SIZE THK	GLAZ	LOUVER WIDTH	LOUVER HEIGHT	FRAME EL	FRAME MAT'L	FRAME DETAIL HEAD	FRAME DETAIL JAMB	FRAME DETAIL SILL	HDW SET	NOTES
100A	D	AL	3'-0"	6'-8"	2"	●	--	--	F3	AL	7/A-502		7/A-502	--	--
100B	D	AL	3'-0"	6'-8"	2"	●	--	--	F3	AL	7/A-502		7/A-502	--	--
101	B	WD	3'-0"	7'-0"	1 1/2"		--	--	F1	HM	1/A-501	1/A-501	7/A-501	--	--
103	B	WD	2'-6"	7'-0"	1 1/2"		--	--	F1	HM	1/A-501	1/A-501	--	--	--
104	B	WD	2'-6"	7'-0"	1 1/2"		--	--	F1	HM	1/A-501	1/A-501	--	--	--
105	B	WD	2'-6"	7'-0"	1 1/2"		--	--	F1	HM	1/A-501	1/A-501	--	--	--
106	B	WD	2'-0"	7'-0"	1 1/2"		--	--	F1	HM	1/A-501	1/A-501	--	--	--
107	---		3'-0"	7'-0"	NA		--	--	F4	HM	1/A-501	1/A-501	--	--	CASED OPENING
108	A	WD	3'-0"	7'-0"	1 1/2"	●	--	--	F1	HM	1/A-501	1/A-501	--	--	--
109	A	WD	3'-0"	7'-0"	1 1/2"	●	--	--	F1	HM	1/A-501	1/A-501	--	--	20 MIN. RATED DOOR
110	B	WD	3'-0"	7'-0"	1 1/2"		--	--	F1	HM	1/A-501	1/A-501	--	--	20 MIN. RATED DOOR
111A	C	WD	3'-0"	7'-0"	1 1/2"	●	--	--	F2	HM	2/A-501	2/A-501		--	--
111B	A	HM	3'-0"	6'-8"	1 1/2"	●	--	--	F2	HM	6/A-501	6/A-501	8/A-501	--	--
111C	C	WD	3'-0"	7'-0"	1 1/2"	●	--	--	F2	HM	2/A-501	2/A-501	--	--	--
112	B	WD	3'-0"	7'-0"	1 1/2"		--	--	F1	HM	1/A-501	1/A-501	--	--	20 MIN. RATED DOOR
113	B	WD	3'-0"	7'-0"	1 1/2"		--	--	F1	HM	1/A-501	1/A-501	--	--	20 MIN. RATED DOOR
114	B	WD	3'-0"	7'-0"	1 1/2"		--	--	F1	HM	1/A-501	1/A-501	--	--	20 MIN. RATED DOOR
115	B	WD	3'-0"	7'-0"	1 1/2"		--	--	F1	HM	1/A-501	1/A-501	7/A-501	--	--
116	B	WD	3'-0"	7'-0"	1 1/2"		--	--	F1	HM	1/A-501	1/A-501	7/A-501	--	--
117	B	WD	2'-0"	7'-0"	1 1/2"		--	--	F1	HM	1/A-501	1/A-501	7/A-501	--	--
118	B	WD	3'-0"	7'-0"	1 1/2"		18"	24"	F1	HM	1/A-501	1/A-501	7/A-501	--	--
119	B	WD	3'-0"	7'-0"	1 1/2"		--	--	F1	HM	1/A-501	1/A-501	7/A-501	--	--
120	B	WD	3'-0"	7'-0"	1 1/2"		--	--	F1	HM	1/A-501	1/A-501	--	--	--
121	B	WD	3'-0"	7'-0"	1 1/2"		--	--	F1	HM	1/A-501	1/A-501	7/A-501	--	--
122	B	HM	3'-0"	6'-8"	1 1/2"		--	--	F2	HM	6/A-501	6/A-501	8/A-501	--	--
123	B	WD	3'-0"	6'-8"	1 1/2"		--	--	F2	HM	2/A-501	2/A-501	--	--	--
124	C	WD	3'-0"	7'-0"	1 1/2"	●	--	--	F2	HM	2/A-501	2/A-501	--	--	--
125A	F	AL/GL	14'-0"	14'-0"	2"	●	--	--		--	4/A-501	3/A-501	12/A-501	--	--
125B	F	AL/GL	14'-0"	14'-0"	2"	●	--	--		--	4/A-501	3/A-501	12/A-501	--	--
125C	A	HM	3'-0"	7'-0"	1 1/2"	●	--	--	F2	HM	9/A-501	10/A-501	8/A-501	--	--
125D	G	ST/GL	14'-0"	14'-0"	2"	●	--	--		--	4/A-501	3/A-501	12/A-501	--	--
126	B	HM	3'-0"	7'-0"	1 1/2"		--	--	F2	HM	2/A-501	2/A-501	--	--	--
127	A	WD	3'-0"	7'-0"	1 1/2"	●	--	--	F2	HM	2/A-501	2/A-501	--	--	--
128A	E	HM	PR 2'-3"	7'-0"	1 1/2"	●	--	--	F2	HM	2/A-501	2/A-501	--	--	--
128B	E	HM	PR 2'-3"	7'-0"	1 1/2"	●	--	--	F2	HM	2/A-501	2/A-501	--	--	--
128C	A	WD	3'-0"	7'-0"	1 1/2"	●	--	--	F2	HM	2/A-501	2/A-501	--	--	--
129	B	HM	3'-0"	7'-0"	1 1/2"		--	--	F2	HM	2/A-501	2/A-501	--	--	--
130	B	HM	PR 3'-0"	7'-0"	1 1/2"		--	--		HM	6/A-501	6/A-501	8/A-501	--	--
131	B	WD	3'-0"	7'-0"	1 1/2"		--	--	F2	HM	2/A-501	2/A-501	--	--	--
132	A	HM	3'-0"	7'-0"	1 1/2"	●	--	--	F2	HM	6/A-501	6/A-501	8/A-501	--	--
133A	H	ST	14'-0"	10'-0"	2"	●	--	--		--	11/A-501	3/A-501 SIM	12/A-501 SIM	--	--
133B	A	HM	3'-0"	7'-0"	1 1/2"	●	--	--	F2	HM	6/A-501	6/A-501	8/A-501	--	--
133C	A	HM	3'-0"	7'-0"	1 1/2"	●	--	--	F2	HM	6/A-501	6/A-501	8/A-501	--	--
134	A	WD	3'-0"	7'-0"	1 1/2"	●	--	--	F1	HM	1/A-501	1/A-501	--	--	--
135	B	WD	3'-0"	7'-0"	1 1/2"		--	--	F1	HM	1/A-501	1/A-501	7/A-501	--	--
200A	B	WD	PR 3'-0"	7'-0"	1 1/2"		--	--	F2	HM	2/A-501 SIM	2/A-501 SIM	13/A-501	--	--
200B	A	WD	3'-0"	7'-0"	1 1/2"	●	18"	24"	F2	HM	2/A-501 SIM	2/A-501 SIM	--	--	--

DOOR AND FRAME SCHEDULE GENERAL NOTES:

1. AT ALL FLOORING TRANSITIONS, PROVIDE THE APPROPRIATE SHLUTER METAL TRANSITION UNLESS ANOTHER TYPE OF THRESHOLD/SILL IS INDICATED ON THE DOOR SCHEDULE.
2. UNDERCUT ALL DOORS @ TOILET ROOMS 3/4".
3. PROVIDE RATED HARDWARE AND FRAMES FOR ALL RATED DOORS.

WINDOW TYPES GENERAL NOTES:

1. PROVIDE INSECT SCREENS AT ALL OPERABLE PANELS

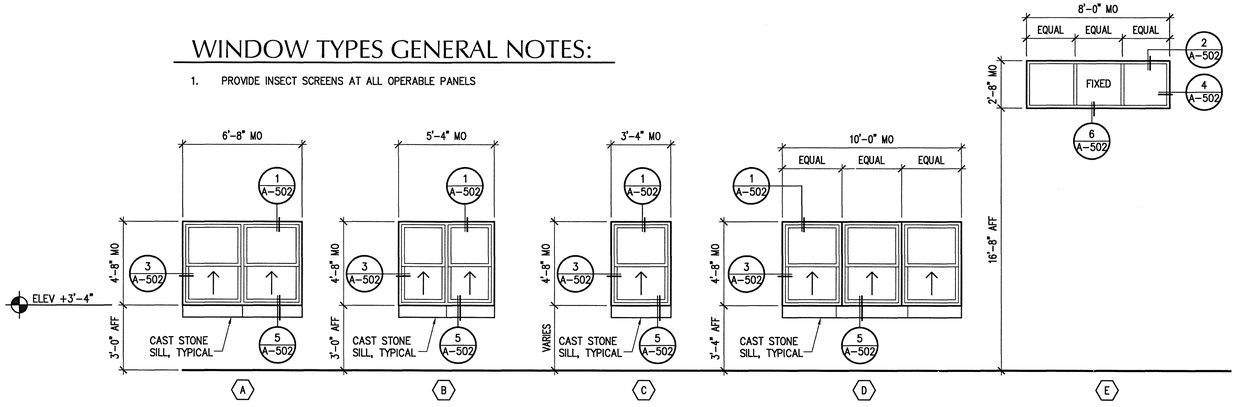

NOTE: SAW-CUT MANUFACTURER'S STANDARD CAST STONE SILL LENGTHS AS REQUIRED FOR INSTALLATION W/ JOINTS AS SHOWN. CENTER SILL PIECES WITHIN MASONRY OPENING. REFER TO SILL PROFILE DETAIL 8/A-502 FOR ADDITIONAL INFORMATION.

WINDOW TYPES

SCALE: 1/4"=1'-0"

REFER TO SPECIFICATION SECTION 08 52 00 FOR GLAZING.

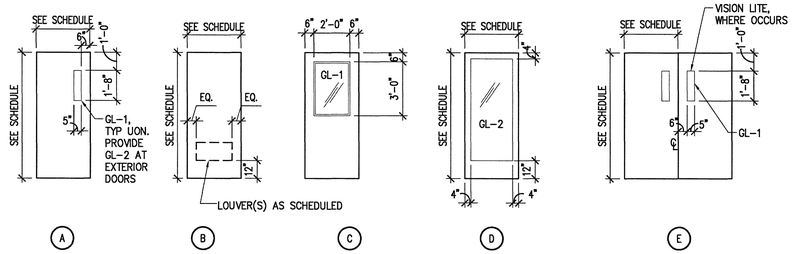

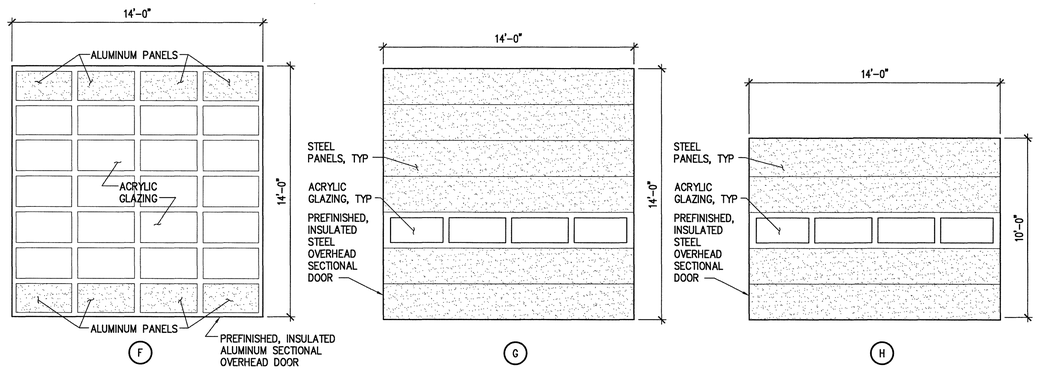

DOOR ELEVATIONS

SCALE: 1/4"=1'-0"

REFER TO SPECIFICATION SECTION 08 80 00 FOR GLAZING SCHEDULE.

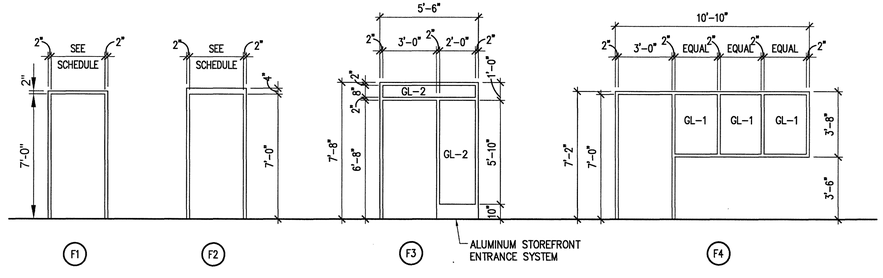

DOOR FRAMES

SCALE: 1/4"=1'-0"

REFER TO SPECIFICATION SECTION 08 80 00 FOR GLAZING SCHEDULE.

0 2 4 6 8 10 12

SCALE: 1/4" = 1'-0"

DJG INC.

ENGINEERS
ARCHITECTS
PLANNERS

449 McLAWS CIRCLE
WILLIAMSBURG, VA 23185
(757) 253-0673 VOICE
(757) 253-2319 FAX
www.djginc.com

COMMONWEALTH OF VIRGINIA
ROSS TANNER LARKIN
Lic No. 016044
10.28.2016
ARCHITECT

COUNTY OF ALBEMARLE

PANTOPS
PUBLIC SAFETY
FACILITY

IFB # 2017-11223-20

CHARLOTTESVILLE,
VIRGINIA

REVISIONS

NO.	DATE	DESCRIPTION

COMMISSION NUMBER
2160310

SCALE:	AS NOTED
DESIGNED:	RTL
DRAWN:	KAH
CHECKED:	DFB
DATE:	10.28.2016

THIS DOCUMENT CONTAINS INFORMATION PROPRIETARY TO DJG, INC. AND IS FURNISHED IN CONFIDENCE AS AN INSTRUMENT OF SERVICE FOR THE LIMITED PURPOSE OF EVALUATION, BIDDING AND REVIEW, OR CONSTRUCTION OF A SPECIFIC PROJECT. REPRODUCTION OF THIS DOCUMENT, IN WHOLE OR IN PART, OR THE MODIFICATION OF ANY DETAIL OR DESIGN WITHOUT THE EXPRESSED, WRITTEN CONSENT OF DJG, INC. IS PROHIBITED. ALL RIGHTS RESERVED. COPYRIGHT DJG, INC. (C) 2016.

SHEET TITLE
DOOR SCHEDULE AND DOOR & FRAME ELEVATIONS

SHEET NUMBER
A-602