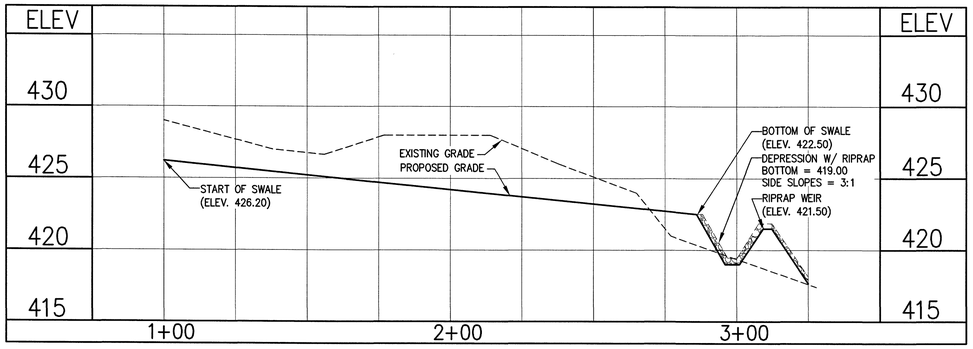

SWALE #1 PROFILE

HORIZONTAL SCALE: 1"=25'
VERTICAL SCALE: 1"=5'

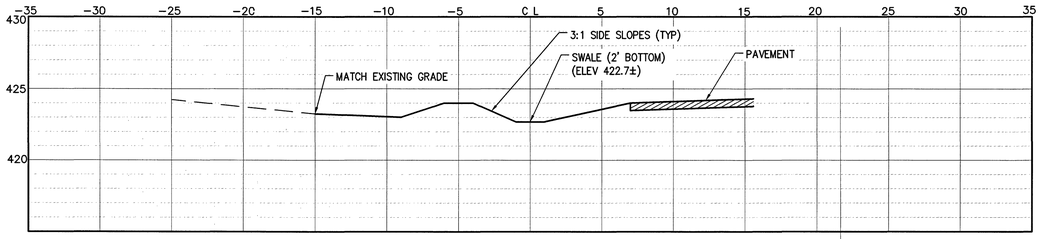

SWALE #1 SECTION

SCALE: 1"=5'

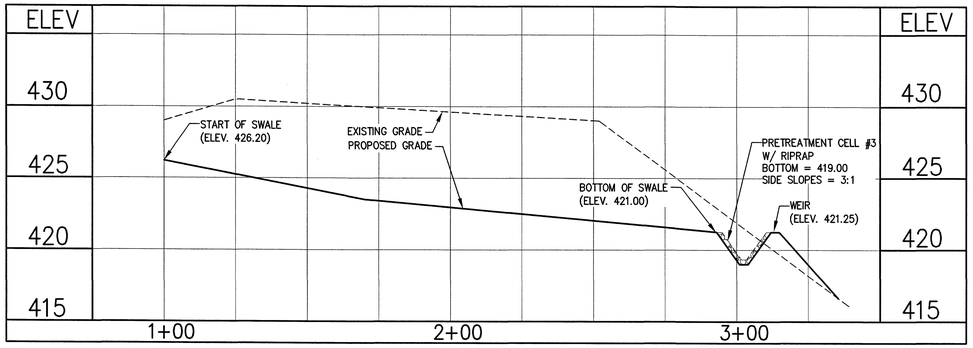

SWALE #2 PROFILE

HORIZONTAL SCALE: 1"=25'
VERTICAL SCALE: 1"=5'

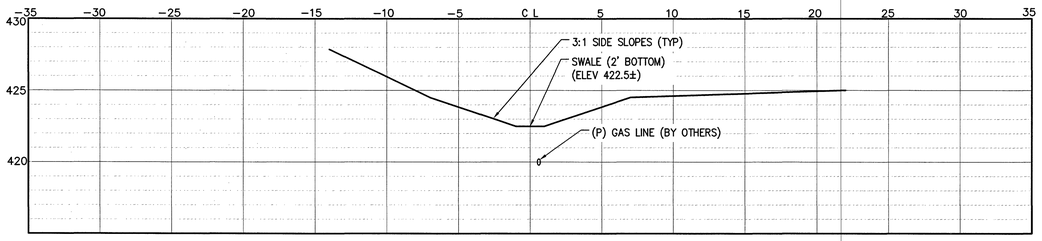

SWALE #2 SECTION

SCALE: 1"=5'

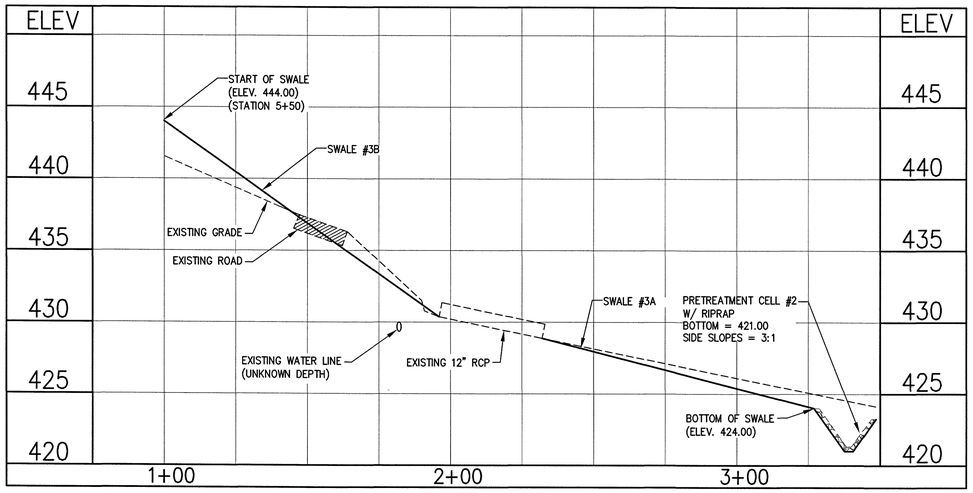

SWALE #3 PROFILE

HORIZONTAL SCALE: 1"=25'
VERTICAL SCALE: 1"=5'

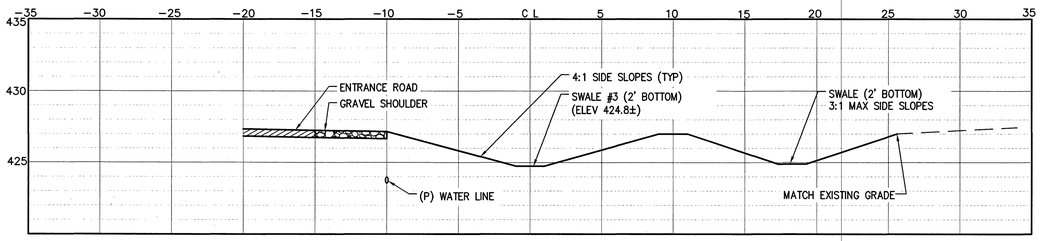

SWALE #3 SECTION

SCALE: 1"=5'

DJG INC.
ENGINEERS
ARCHITECTS
PLANNERS
449 McLAWS CIRCLE
WILLIAMSBURG, VA 23185
(757) 253-0673 VOICE
(757) 253-2319 FAX
www.djginc.com

COMMONWEALTH OF VIRGINIA
DARREN RICHARD CURTIS
Lic. No. 1622
10-28-16
LANDSCAPE ARCHITECT

COUNTY OF ALBEMARLE

PANTOPS
PUBLIC SAFETY
FACILITY

IFB # 2017-11223-20

CHARLOTTESVILLE,
VIRGINIA

REVISIONS

NO.	DATE	DESCRIPTION

COMMISSION NUMBER
2160310

SCALE:	AS SHOWN
DESIGNED:	DRC
DRAWN:	DRC
CHECKED:	DFB
DATE:	10.28.2016

THIS DOCUMENT CONTAINS INFORMATION PROPRIETARY TO DJG, INC., AND IS FURNISHED IN CONFIDENCE AS AN INSTRUMENT OF SERVICE FOR THE LIMITED PURPOSE OF EVALUATION, BIDDING AND REVIEW, OR CONSTRUCTION OF A SPECIFIC PROJECT. REPRODUCTION OF THIS DOCUMENT, IN WHOLE OR IN PART, OR THE MODIFICATION OF ANY DETAIL OR DESIGN WITHOUT THE EXPRESSED, WRITTEN CONSENT OF DJG, INC. IS PROHIBITED. ALL RIGHTS RESERVED. COPYRIGHT DJG, INC. (C) 2016.

SHEET TITLE
SWALE PROFILES
& CROSS
SECTIONS

SHEET NUMBER
C-506