BEFORE YOU DIG, CALL MISS UTILITY AT 811 (1-800-552-7001)

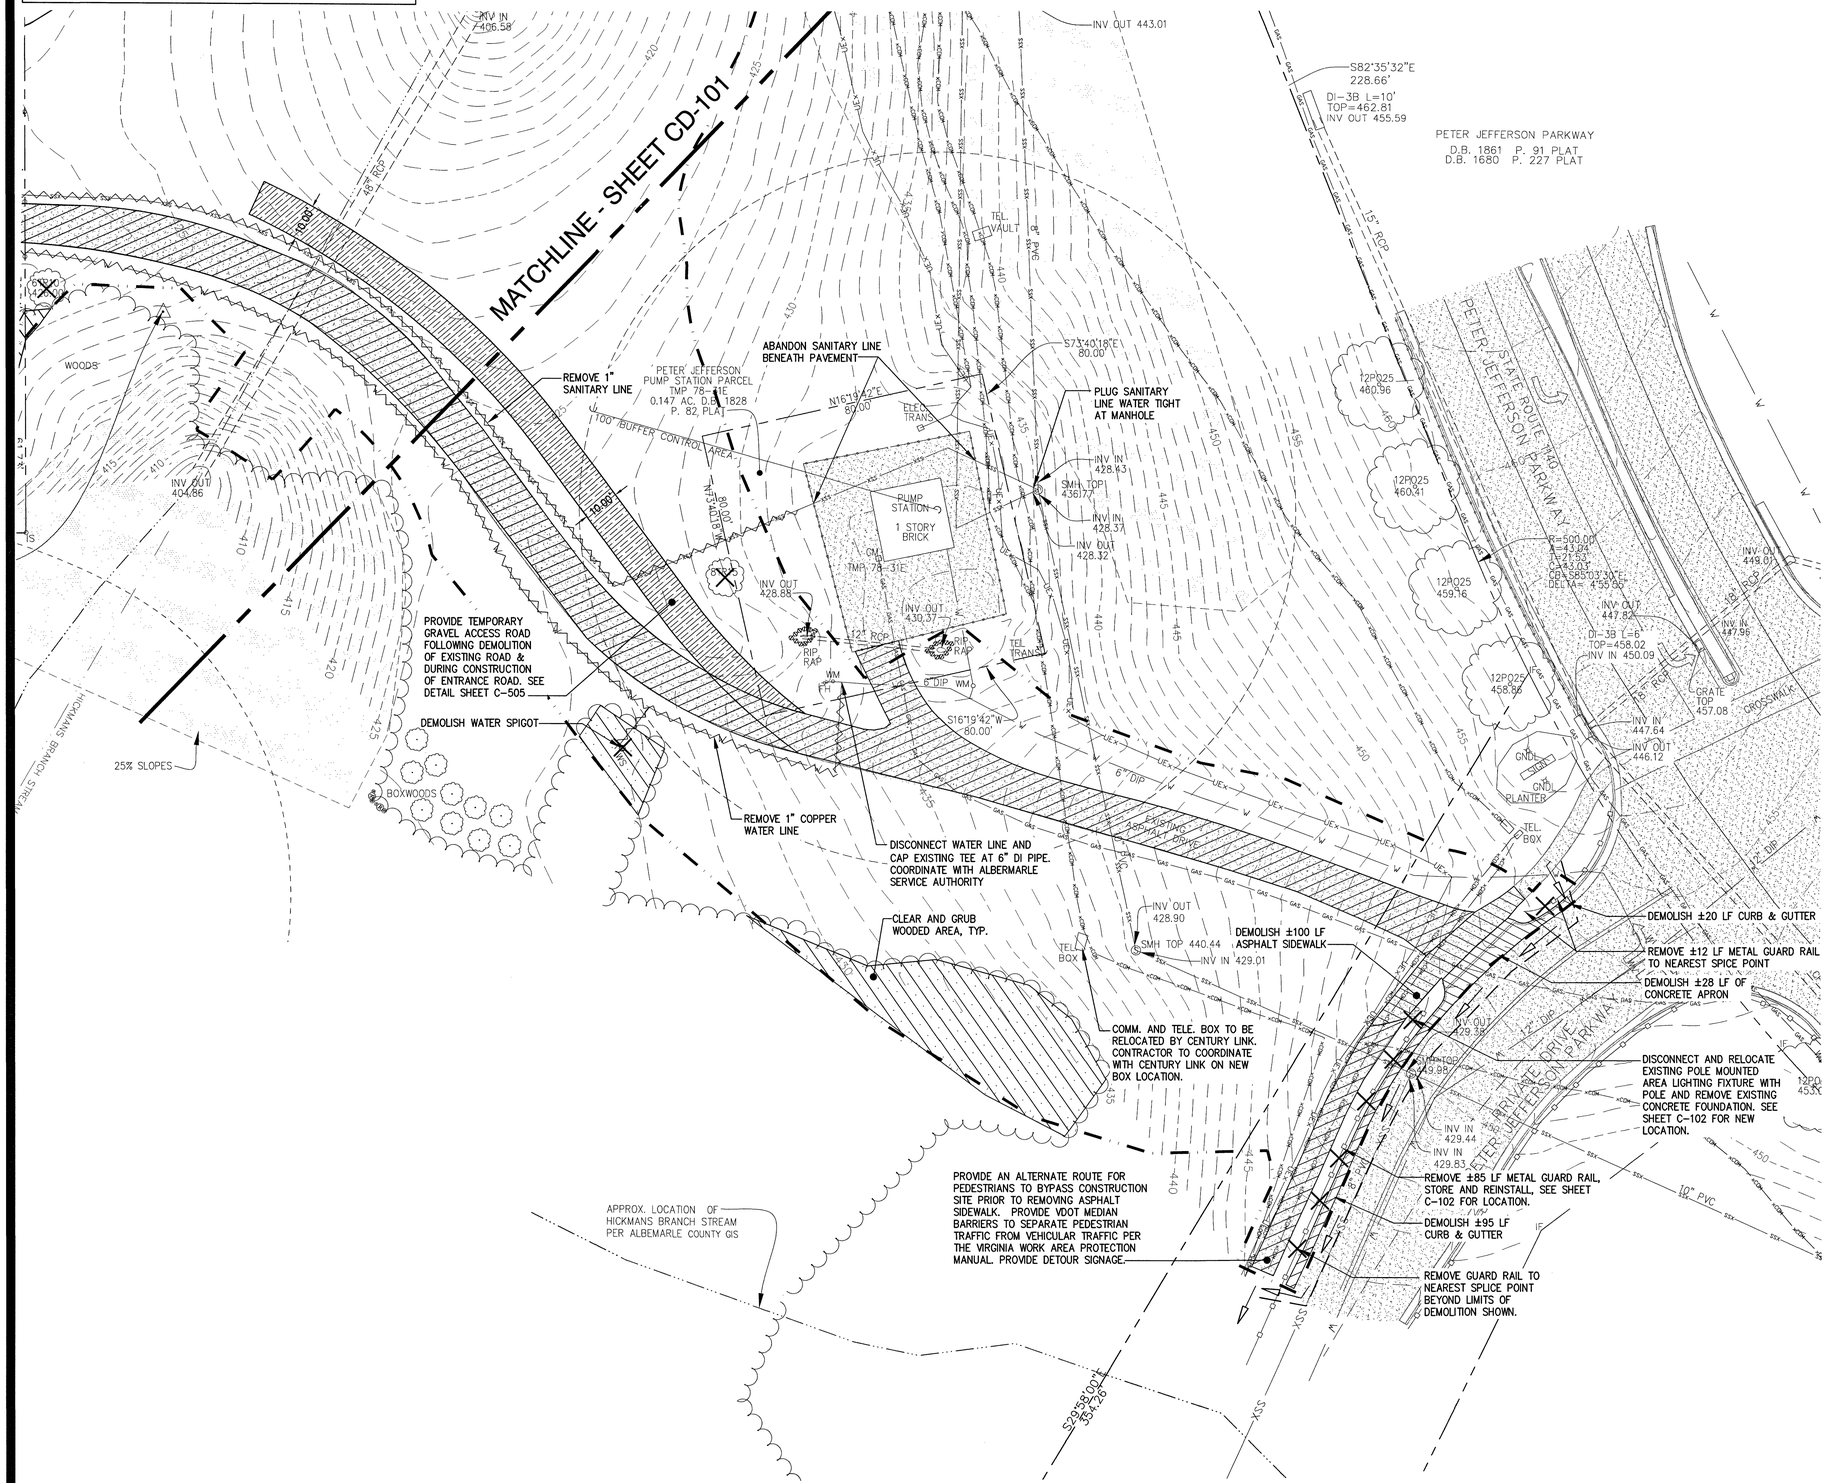

DEMOLITION PLAN
SCALE: 1"=20'

TRUE NORTH

GRAPHIC SCALE
20' 0' 20' 40'
SCALE: 1" = 20'

LEGEND

EXISTING:

CMP	CORRUGATED METAL PIPE
CO	CLEAN OUT
CONC	CONCRETE
CPP	CORRUGATED PLASTIC PIPE
DIP	DUCTILE IRON PIPE
EM	ELECTRIC METER
FH	FIRE HYDRANT
FM	FORCE MAIN
FOC	FIBER OPTIC CABLE
GM	GAS METER
GNDL	GROUND LIGHT
IF	IRON FOUND
IS	IRON SET
LP	LIGHT POLE
PVC	POLYVINYL CHLORIDE PIPE
RCP	REINFORCED CONCRETE PIPE
SMH	SANITARY SEWER MANHOLE
TC	TOP OF CURB
WM	WATER METER
WV	WATER VALVE
6TR10	TREE DIA. IN INCHES/TREE/CANOPY DIA. IN FEET
WS	WATER SPOUT
	SURVEY CONTROL
	PROPERTY BOUNDARY
	UTILITY EASEMENT
	STORMWATER PIPE
	SANITARY LINE
	SANITARY MANHOLE
	GAS LINE
	COMMUNICATIONS LINE (UNDERGROUND)
	ELECTRICAL LINE (UNDERGROUND)
	WATER LINE
	GUARD RAIL
	ASPHALT PAVEMENT
	CONCRETE PAVEMENT
	25% SLOPES
	TREE LINE
	TREE
	SIGN
	LIGHT

PROPOSED:

	BUILDING TO BE DEMOLISHED
	CLEAR & GRUB TREE
	PAVEMENT TO BE DEMOLISHED
	TEMPORARY GRAVEL ROAD
(TBD)	ITEM TO BE DEMOLISHED
	UTILITY LINE TO BE DEMOLISHED
	LIMITS OF DISTURBANCE
	ALTERNATE PEDESTRIAN ROUTE

DJG INC.

ENGINEERS
ARCHITECTS
PLANNERS

449 McLAWS CIRCLE
WILLIAMSBURG, VA 23185
(757) 253-0673 VOICE
(757) 253-2319 FAX
www.djginc.com

COMMONWEALTH OF VIRGINIA
DARREN RICHARD CURTIS
Lic. No. 1622
10-28-16
LANDSCAPE ARCHITECT

COUNTY OF ALBEMARLE

PANTOPS
PUBLIC SAFETY
FACILITY

IFB # 2017-11223-20

CHARLOTTESVILLE, VIRGINIA

REVISIONS

NO.	DATE	DESCRIPTION

COMMISSION NUMBER
2160310

SCALE:	AS SHOWN
DESIGNED:	DRC/MC
DRAWN:	DRC/MC
CHECKED:	DFB
DATE:	10.28.2016

THIS DOCUMENT CONTAINS INFORMATION PROPRIETARY TO DJG, INC. AND IS FURNISHED IN CONFIDENCE AS AN INSTRUMENT OF SERVICE FOR THE LIMITED PURPOSE OF EVALUATION, BIDDING AND REVIEW, OR CONSTRUCTION OF A SPECIFIC PROJECT. REPRODUCTION OF THIS DOCUMENT, IN WHOLE OR IN PART, OR THE MODIFICATION OF ANY DETAIL OR DESIGN WITHOUT THE EXPRESSED, WRITTEN CONSENT OF DJG, INC., IS PROHIBITED. ALL RIGHTS RESERVED. COPYRIGHT DJG, INC. (C) 2016.

SHEET TITLE
DEMOLITION PLAN

SHEET NUMBER
CD-102
7 OF 68