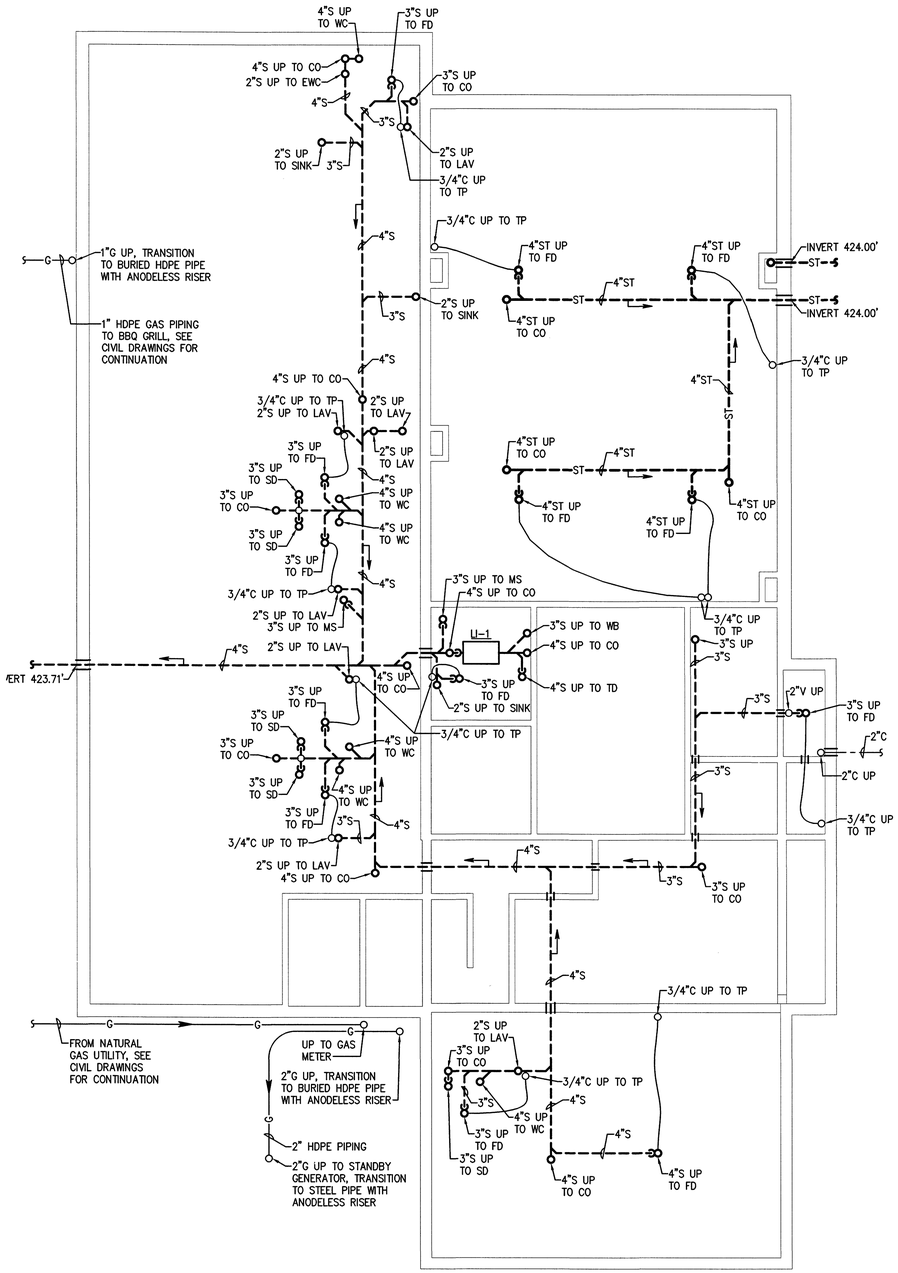

FOUNDATION PLUMBING PLAN

SCALE: 1/8" = 1'-0"

PROJECT NORTH

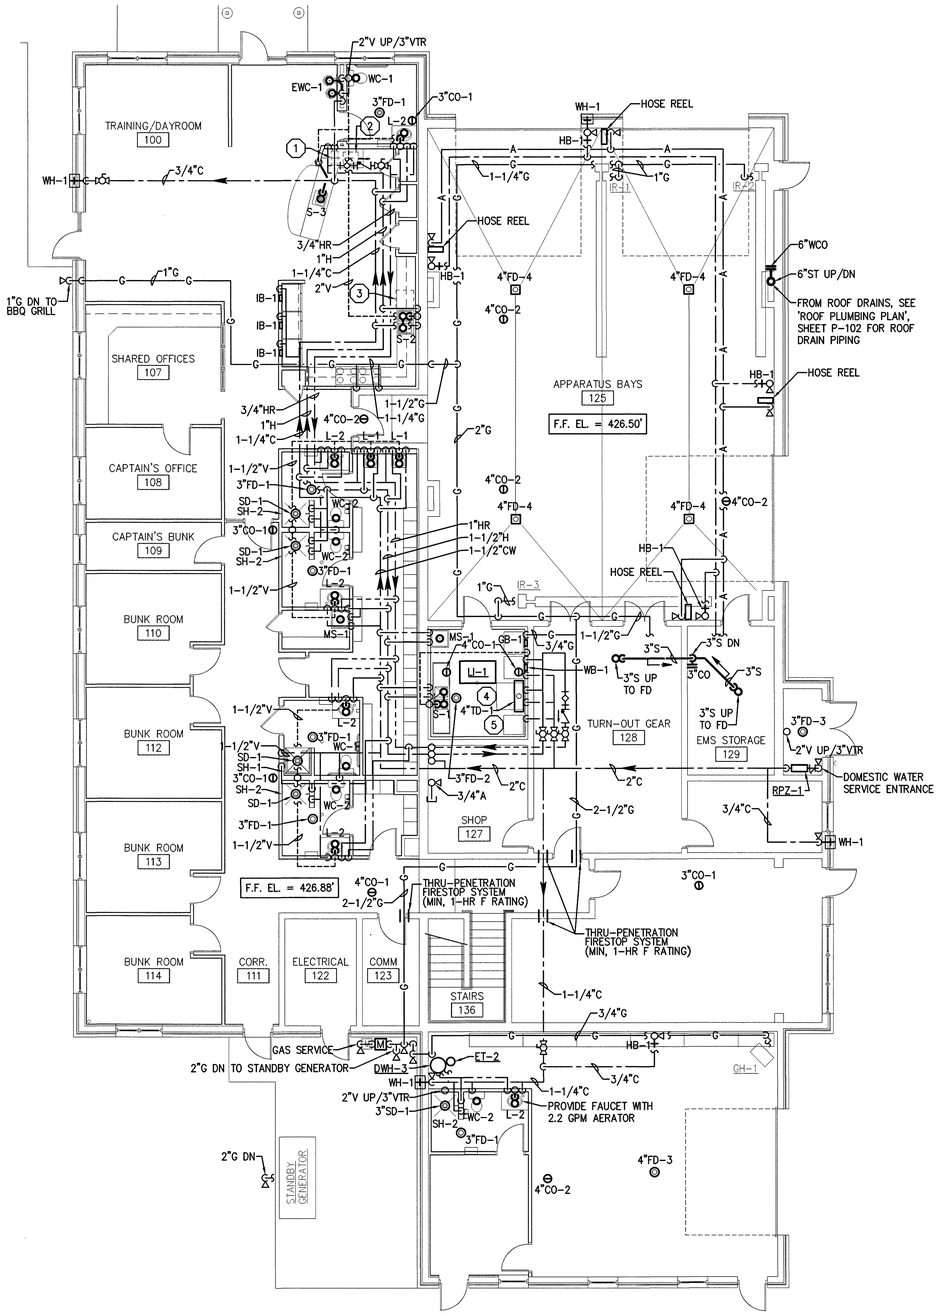

FIRST FLOOR PLUMBING PLAN

SCALE: 1/8" = 1'-0"

PROJECT NORTH

AIR BARRIER INTEGRITY:
ALL AIR BARRIER PENETRATIONS SHALL BE SEALED WITH PEEL AND STICK AIR BARRIER MEMBRANE.

ADDITIVE BID ITEM 3:
PROVIDE COPPER TUBING FOR ALL DOMESTIC WATER DISTRIBUTION.

GRAPHIC SCALE
0 4 8 12 16 20 24
SCALE: 1/8" = 1'-0"

DJG INC.
ENGINEERS
ARCHITECTS
PLANNERS
449 McLAWS CIRCLE
WILLIAMSBURG, VA 23185
(757) 253-0673 VOICE
(757) 253-2319 FAX
www.djginc.com

COMMONWEALTH OF VIRGINIA
PETER GILLIS BENNETT
Lic. No. 50864
10/28/16
PROFESSIONAL ENGINEER

COUNTY OF ALBEMARLE

PANTOPS PUBLIC SAFETY FACILITY

IFB # 2017-11223-20

CHARLOTTESVILLE, VIRGINIA

REVISIONS

NO.	DATE	DESCRIPTION

COMMISSION NUMBER
2160310

SCALE:	AS NOTED
DESIGNED:	PGB
DRAWN:	PGB
CHECKED:	DFB
DATE:	10.28.2016

THIS DOCUMENT CONTAINS INFORMATION PROPRIETARY TO DJG, INC. AND IS FURNISHED IN CONFIDENCE AS AN INSTRUMENT OF SERVICE FOR THE LIMITED PURPOSE OF EVALUATION, BIDDING AND REVIEW, OR CONSTRUCTION OF A SPECIFIC PROJECT. REPRODUCTION OF THIS DOCUMENT, IN WHOLE OR IN PART, OR THE MODIFICATION OF ANY DETAIL OR DESIGN WITHOUT THE EXPRESSED, WRITTEN CONSENT OF DJG, INC. IS PROHIBITED. ALL RIGHTS RESERVED. COPYRIGHT DJG, INC. (C) 2016.

SHEET TITLE
PLUMBING PLANS

SHEET NUMBER
P-101