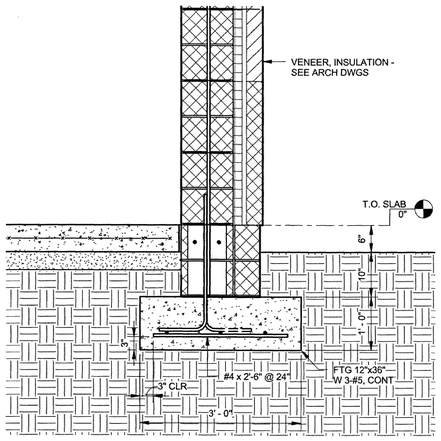

1 S-102|S-301 — **SECTION - FOOTING @ EAST WALL**
3/4" = 1'-0"

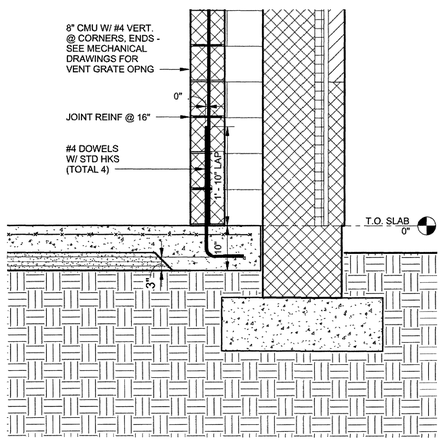

2 S-102|S-301 — **THICKENED SLAB @ VENT CHASE**
3/4" = 1'-0"

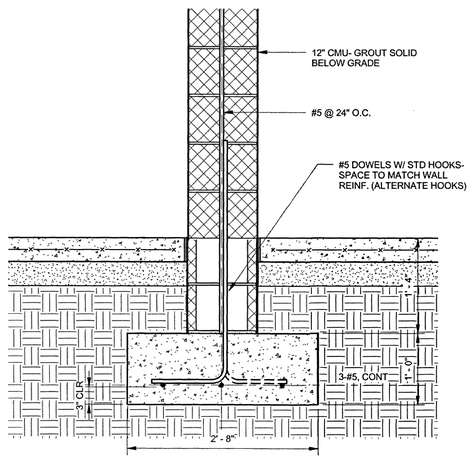

3 S-301 — **SECTION - MECHANICAL ROOM**
1" = 1'-0"

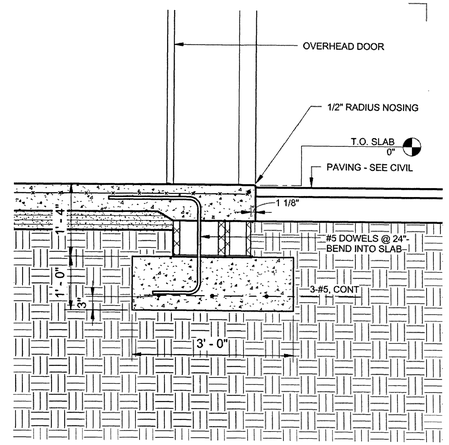

4 S-102|S-301 — **SECTION - SLAB @ O.H. DOOR**
3/4" = 1'-0"

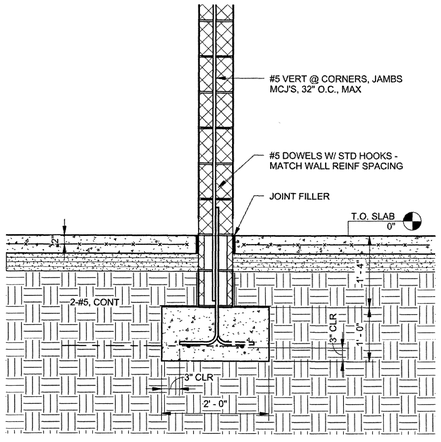

7 S-102|S-301 — **SECTION - LOCKER ROOM WALLS**
3/4" = 1'-0"

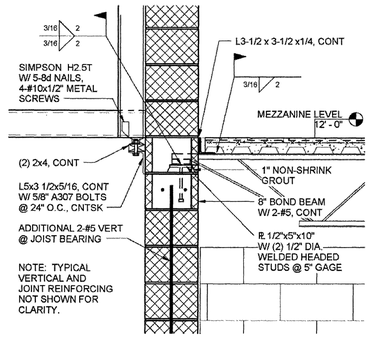

6 S-102|S-301 — **SECTION CALLOUT @ DIVIDING WALL**
3/4" = 1'-0"

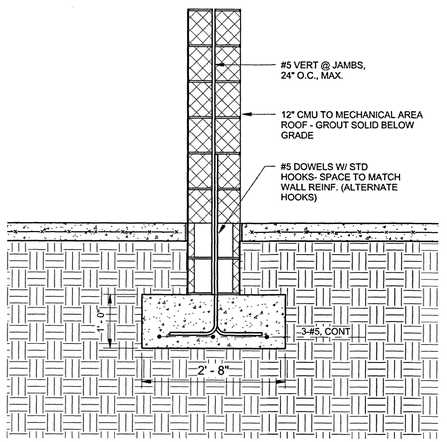

5 S-102|S-301 — **SECTION @ MECH. ROOM WALL**
3/4" = 1'-0"

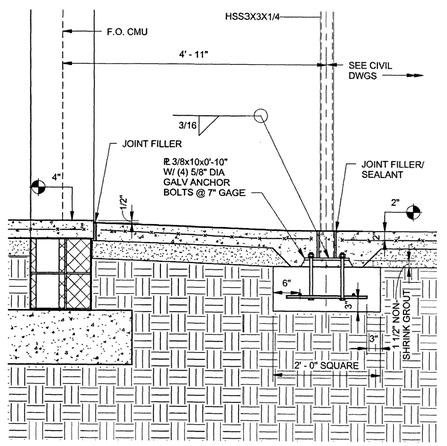

9 S-102|S-301 — **SECTION - ENTRY SLAB**
3/4" = 1'-0"

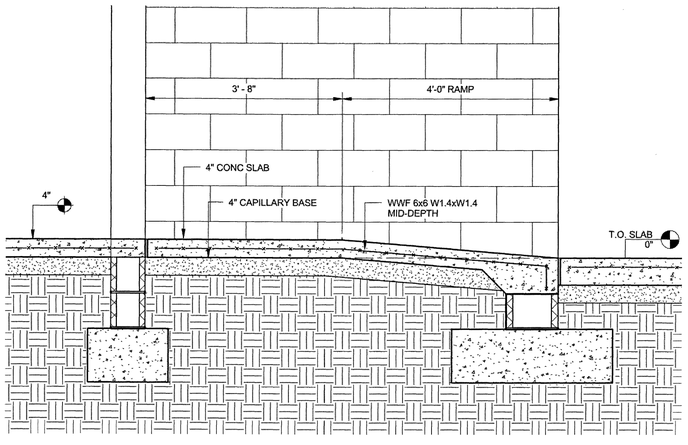

8 S-102|S-301 — **SECTION @ APPARATUS BAY RAMP**
3/4" = 1'-0"

DJG INC.

ENGINEERS
ARCHITECTS
PLANNERS

449 McLAWS CIRCLE
WILLIAMSBURG, VA 23185
(757) 253-0673 VOICE
(757) 253-2319 FAX
www.djginc.com

COMMONWEALTH OF VIRGINIA
DAVID D. BUCKLEY
Lic. No. 024459
10/28/16
PROFESSIONAL ENGINEER

COUNTY OF ALBEMARLE

PANTOPS
PUBLIC SAFETY
FACILITY

IFB # 2017-11223-20

CHARLOTTESVILLE, VIRGINIA

REVISIONS

NO.	DATE	DESCRIPTION

COMMISSION NUMBER
2160310

SCALE:	AS NOTED
DESIGNED:	DDB
DRAWN:	DDB
CHECKED:	DFB
DATE:	10.28.2016

THIS DOCUMENT CONTAINS INFORMATION PROPRIETARY TO DJG, INC. AND IS FURNISHED IN CONFIDENCE AS AN INSTRUMENT OF SERVICE FOR THE LIMITED PURPOSE OF EVALUATION, BIDDING AND REVIEW, OR CONSTRUCTION OF A SPECIFIC PROJECT. REPRODUCTION OF THIS DOCUMENT, IN WHOLE OR IN PART, OR THE MODIFICATION OF ANY DETAIL OR DESIGN WITHOUT THE EXPRESSED, WRITTEN CONSENT OF DJG, INC. IS PROHIBITED. ALL RIGHTS RESERVED. COPYRIGHT DJG, INC. (C) 2016.

SHEET TITLE
SECTIONS AND DETAILS

SHEET NUMBER
S-301