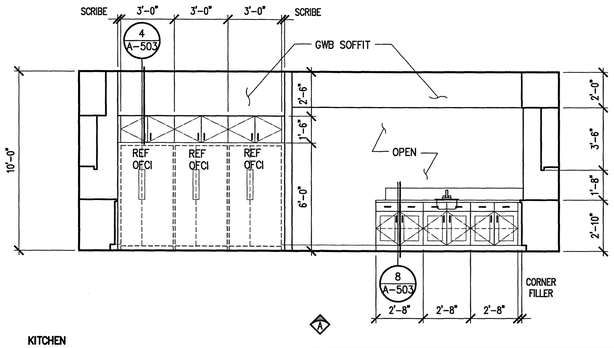

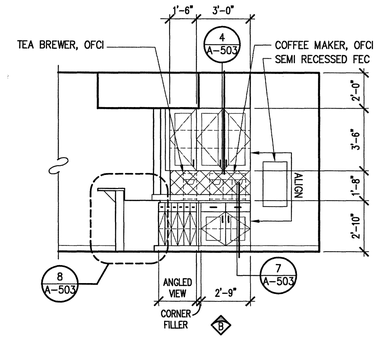

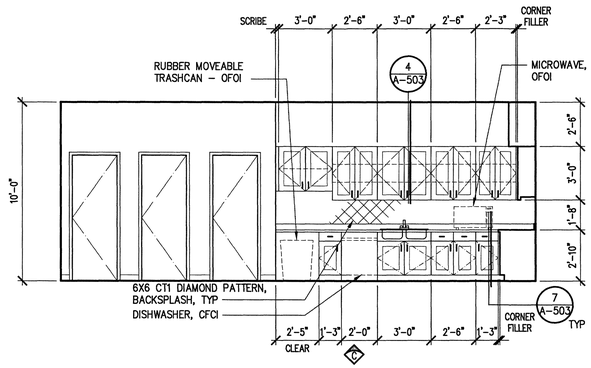

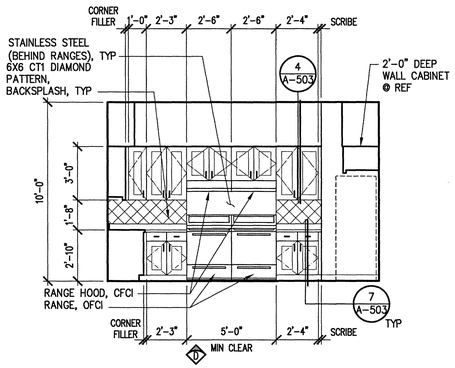

KITCHEN
ROOM: 102

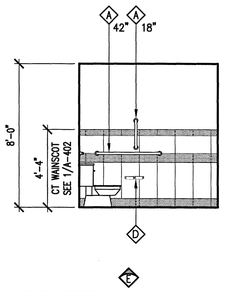

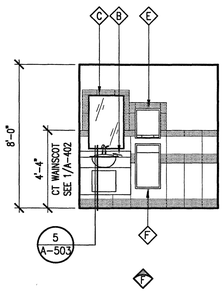

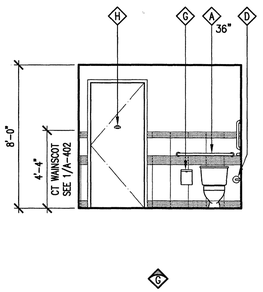

PUBLIC TOILET
ROOM: 101

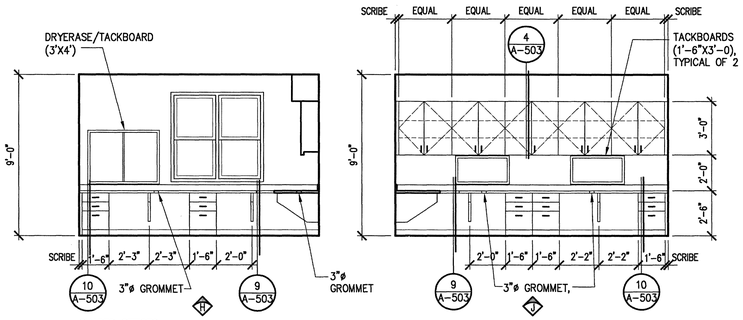

SHARED OFFICES
ROOM: 107

TOILET ACCESSORY SCHEDULE

ITEM	DESCRIPTION	BOBRICK NO.
A	GRAB BAR (LENGTH AS SHOWN) GRAB BARS IN SHOWERS	B-5806 B-6861
B	COUNTER-MOUNTED SOAP DISPENSER	B-828
C	24" X 36" MIRROR (CENTERED ABOVE LAV.)	B-290-2436
D	TOILET PAPER DISPENSER	B-2740
E	SEMI-RECESSED AUTOMATIC PAPER TOWEL DISPENSER	B-29744
F	SEMI-RECESSED WASTE RECEPTACLE	B-3644
G	SURFACE MOUNTED SANITARY NAPKIN DISPOSAL	B-270
H	ROBE HOOKS	B-670
J	MOP HOLDER, 3 HOOK	B-224X36
K	TOWEL BAR (24" LONG)	B-674
L	SHOWER ROD, ANTIMICROBIAL SHOWER CURTAIN AND METAL SHOWER HOOKS	B-204-1, B-204-2
M	ADA SHOWER SEAT	B-5181

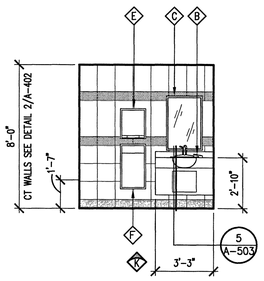

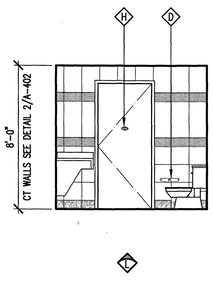

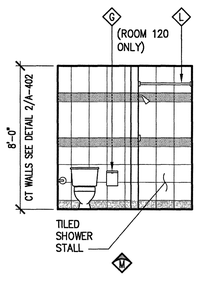

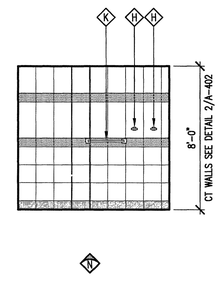

TOILET
ROOM: 115 (116 & 120 OPP. SIM)

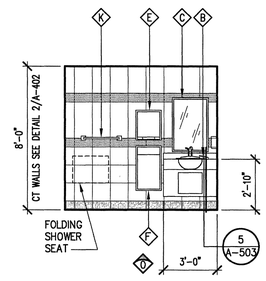

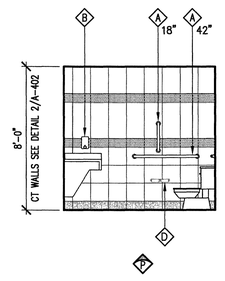

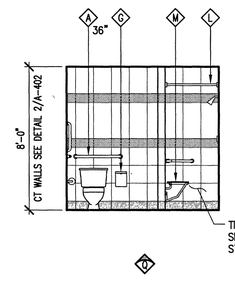

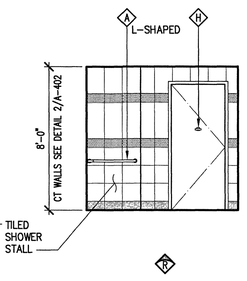

ACCESSIBLE TOILET
ROOM: 119

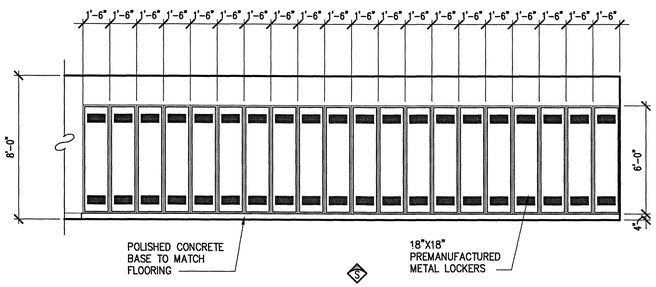

MEN'S LOCKER ROOM
ROOM: 118

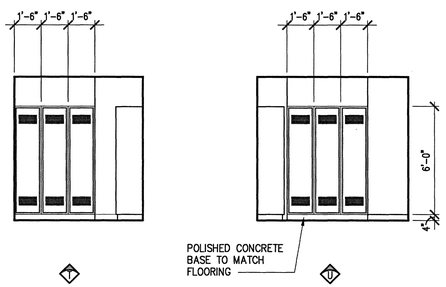

WOMEN'S LOCKER ROOM
ROOM: 121

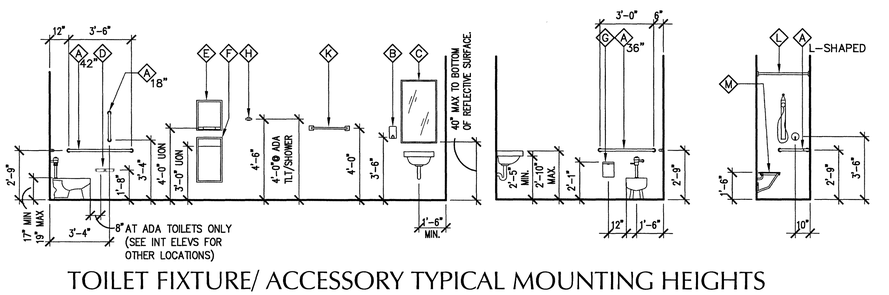

TOILET FIXTURE/ ACCESSORY TYPICAL MOUNTING HEIGHTS

SCALE: 1/4"=1'-0"

INTERIOR ELEVATIONS

SCALE: 1/4" = 1'-0"

0 2 4 6 8 10 12

SCALE: 1/4" = 1'-0"

DJG INC.
ENGINEERS
ARCHITECTS
PLANNERS
449 McLAWS CIRCLE
WILLIAMSBURG, VA 23185
(757) 253-0673 VOICE
(757) 253-2319 FAX
www.djginc.com

COMMONWEALTH OF VIRGINIA
ROSS TANNER LARKIN
Lic No. 016044
10.28.2016
ARCHITECT

COUNTY OF ALBEMARLE

PANTOPS
PUBLIC SAFETY
FACILITY

IFB # 2017-11223-20

CHARLOTTESVILLE,
VIRGINIA

REVISIONS

NO.	DATE	DESCRIPTION

COMMISSION NUMBER
2160310

SCALE:	AS NOTED
DESIGNED:	KAH
DRAWN:	KAH
CHECKED:	DFB
DATE:	10.28.2016

THIS DOCUMENT CONTAINS INFORMATION PROPRIETARY TO DJG, INC. AND IS FURNISHED IN CONFIDENCE AS AN INSTRUMENT OF SERVICE FOR THE LIMITED PURPOSE OF EVALUATION, BIDDING AND REVIEW, OR CONSTRUCTION OF A SPECIFIC PROJECT. REPRODUCTION OF THIS DOCUMENT, IN WHOLE OR IN PART, OR THE MODIFICATION OF ANY DETAIL OR DESIGN WITHOUT THE EXPRESSED, WRITTEN CONSENT OF DJG, INC. IS PROHIBITED. ALL RIGHTS RESERVED. COPYRIGHT DJG, INC. (C) 2016.

SHEET TITLE
INTERIOR
ELEVATIONS

SHEET NUMBER
A-401
30 OF 68